F.H.W.A. REGION	STATE	PROJECT NO.	SHEET NO.	TOTAL SHEETS	AS BUILT
9	ARIZ.	STP-QTZ-0(205)T SRS-QTZ-0(204)T	1	8	
		0000 LP QTZ			

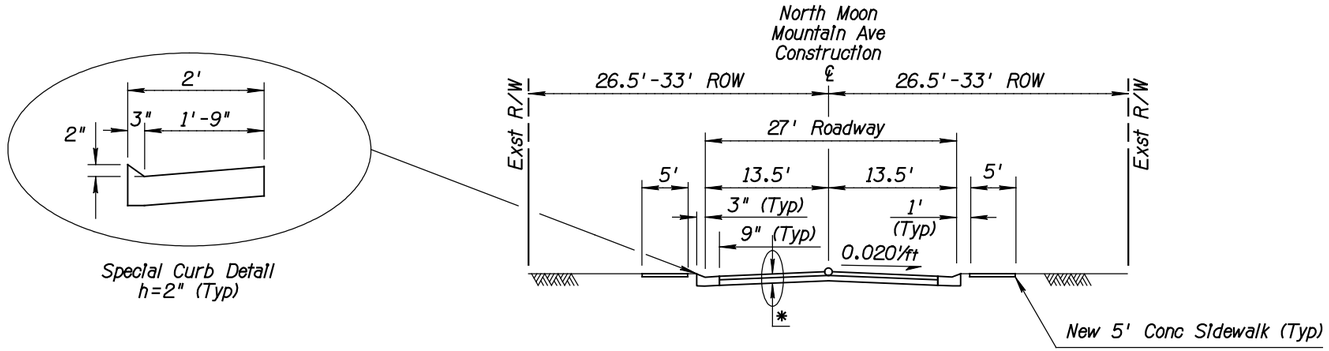

TYPICAL SECTION 1

Sta 10+95.78 to 47+91.85
NORTH MOON MOUNTAIN AVE

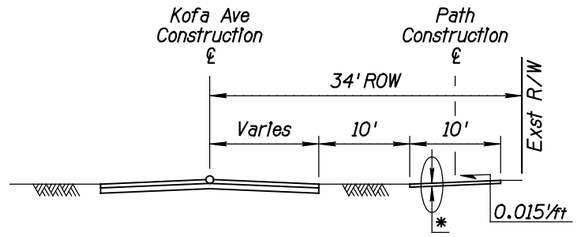

TYPICAL SECTION 2

Length=575'
KOFA AVE

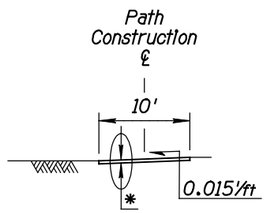

TYPICAL SECTION 3

Length=101'
@ QUARTZSITE ELEMENTARYY SCHOOL

Length=50'
@ COYOTE STREET

** Pavement Structural Section No. 1*

	NAME	DATE
DESIGN	S. NUGENT	03/14
DRAWN	R. RECORD	03/14
CHECKED	B. HAUGHT	03/14

ARIZONA DEPARTMENT OF TRANSPORTATION
INTERMODAL TRANSPORTATION DIVISION
ROADWAY DESIGN SERVICES

TYPICAL SECTIONS

PRELIMINARY
STAGE I
Review
NOT FOR CONSTRUCTION OR RECORDING

ROUTE | LOCATION: TOWN OF QUARTZSITE

SHEET ____ OF ____

TRACS NO. SZ081 01 C, SF014 01 C | STP-QTZ-0(205)T, STP-QTZ-0(204)T

SURVEY NO. | FINISHED PLANS- | REVISIONS- | LOCATION- | DATE-

SB STA 10+34.91
BEGIN PROJECT
STP-QTZ-0(205)T
STP-QTZ-0(204)T

F.H.W.A. REGION	STATE	PROJECT NO.	SHEET NO.	TOTAL SHEETS	AS BUILT
9	ARIZ.	STP-QTZ-0(205)T SRS-QTZ-0(204)T	2	8	
		0000 LP QTZ			

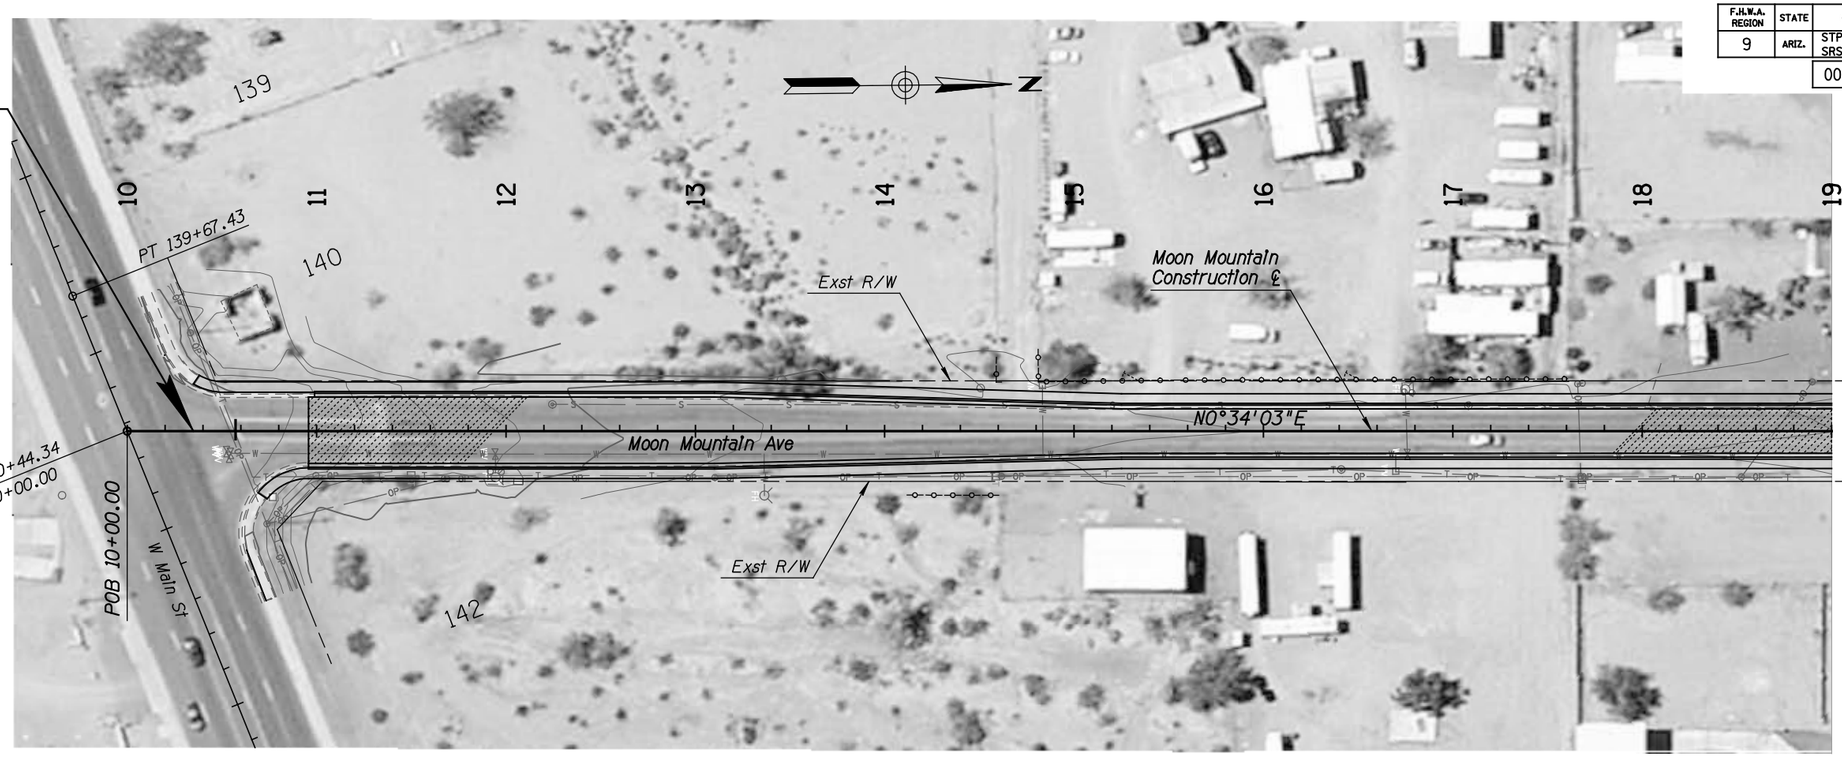

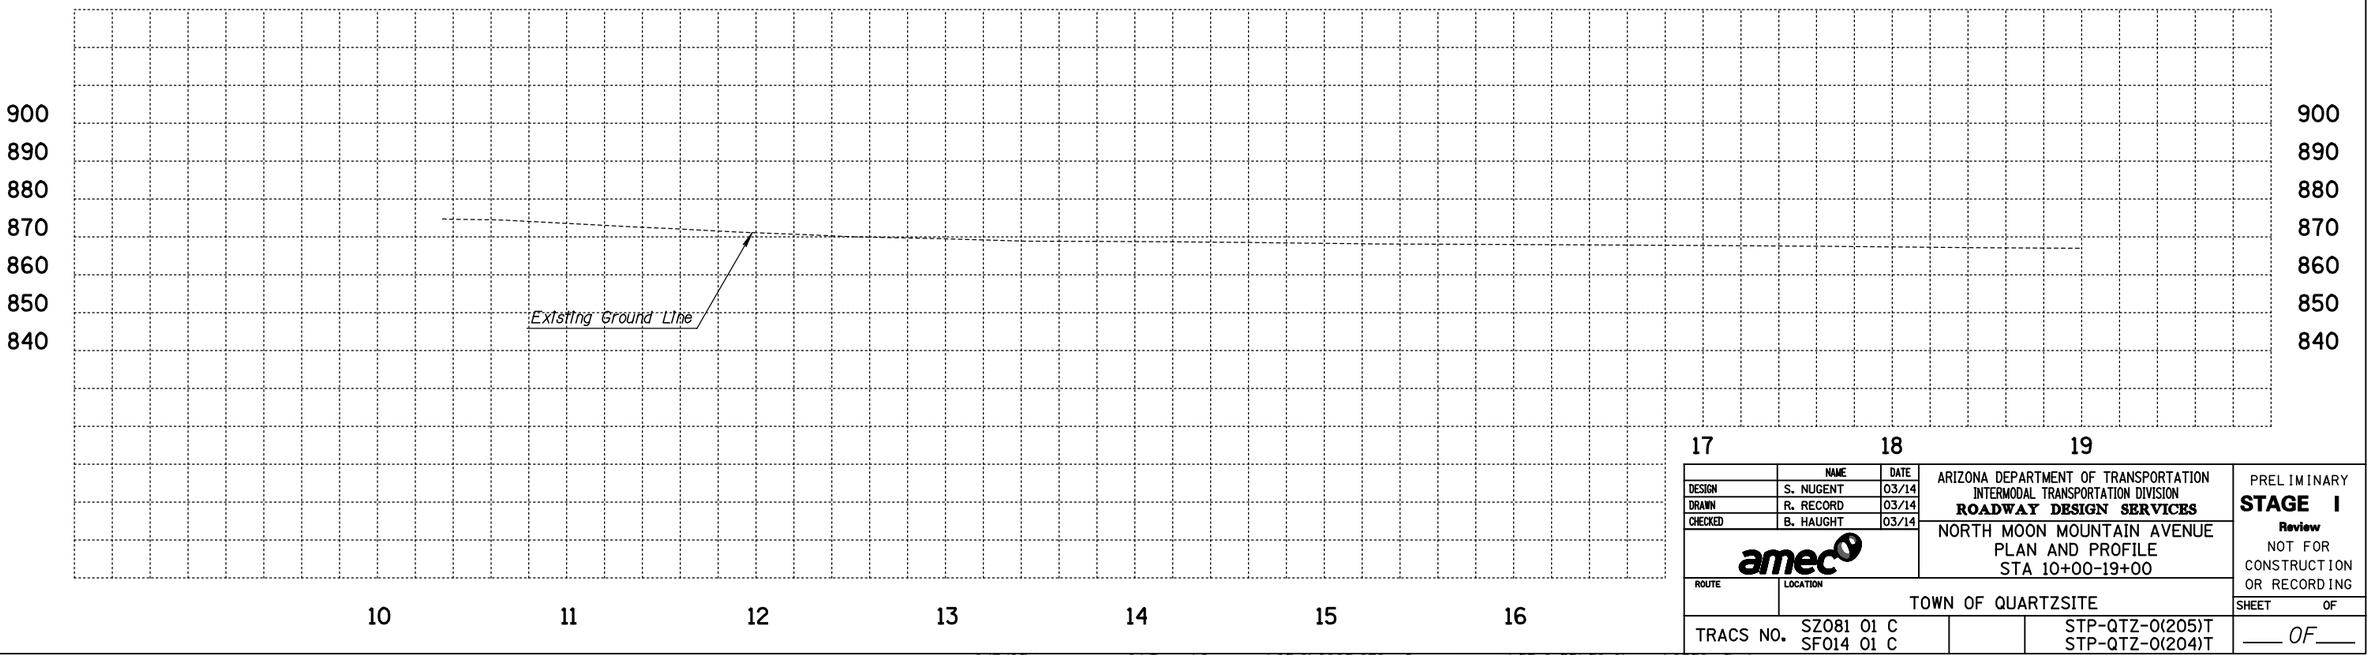

	NAME	DATE
DESIGN	S. NUGENT	03/14
DRAWN	R. RECORD	03/14
CHECKED	B. HAUGHT	03/14

ARIZONA DEPARTMENT OF TRANSPORTATION
INTERMODAL TRANSPORTATION DIVISION
ROADWAY DESIGN SERVICES

NORTH MOON MOUNTAIN AVENUE
PLAN AND PROFILE
STA 10+00-19+00

PRELIMINARY
STAGE I
Review
NOT FOR CONSTRUCTION OR RECORDING

ROUTE | LOCATION: TOWN OF QUARTZSITE

SHEET ___ OF ___

TRACS NO. SZ081 01 C
SF014 01 C
STP-QTZ-0(205)T
STP-QTZ-0(204)T

6/5/2014 G:\Trans\Projects\2013\2220135211-QtzstMoonMtn\05-CADD\09-Sheets\SZ081p01.dgn

SURVEY NO. | FINISHED PLANS- | REVISIONS- | LOCATION- | DATE-

F.H.W.A. REGION	STATE	PROJECT NO.	SHEET NO.	TOTAL SHEETS	AS BUILT
9	ARIZ.	STP-QTZ-0(205)T SRS-QTZ-0(204)T	3	8	
		0000 LP QTZ			

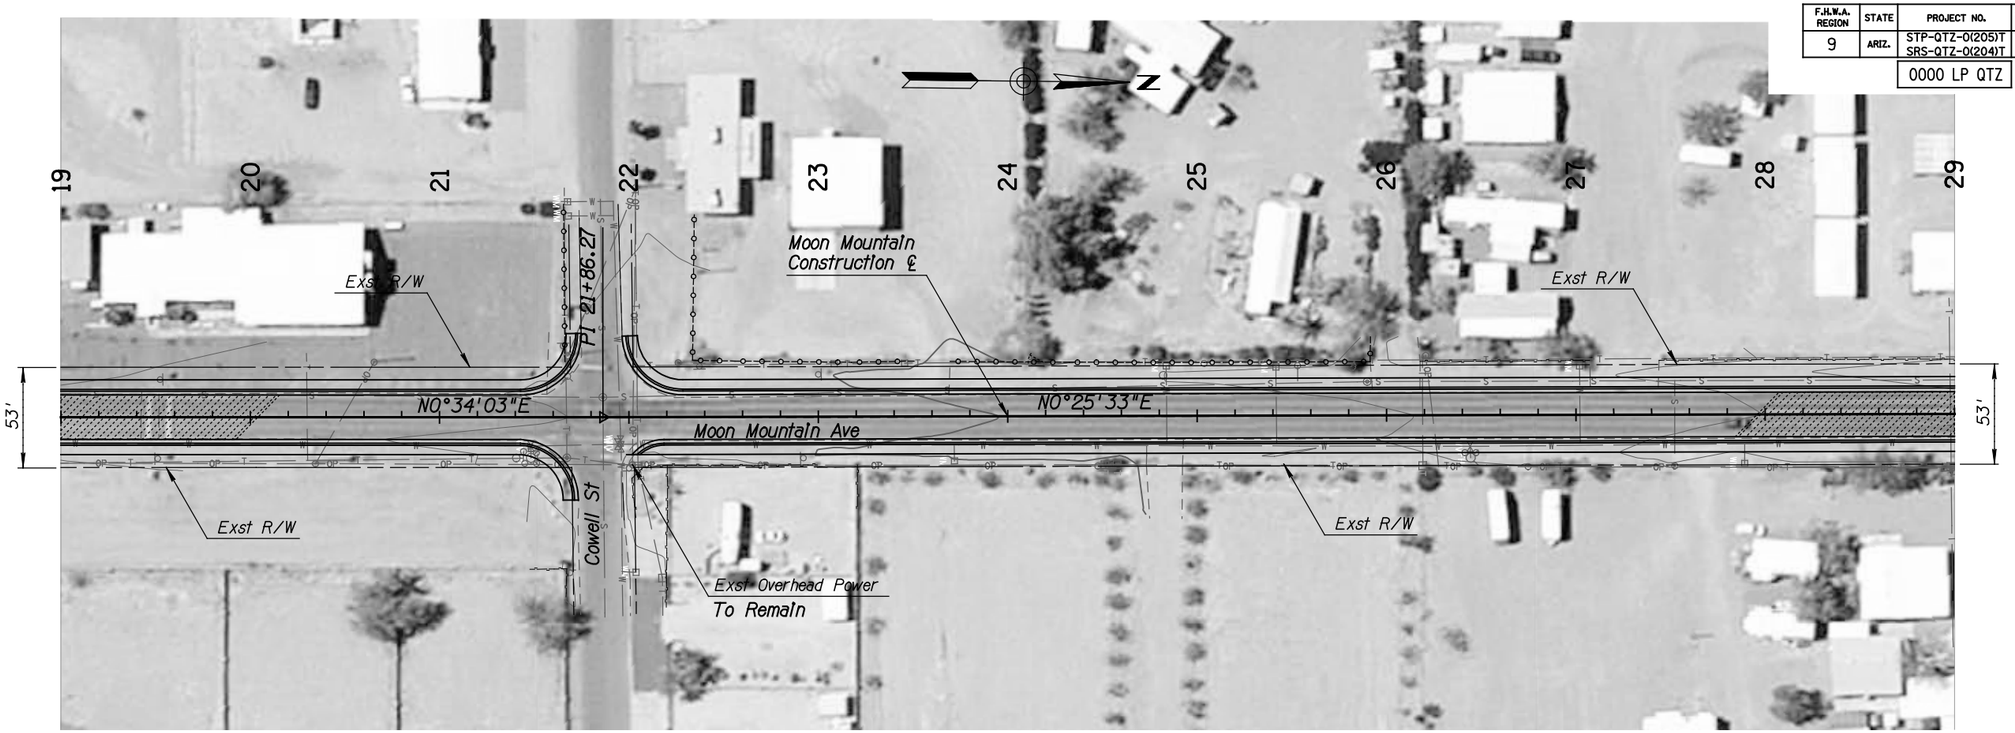

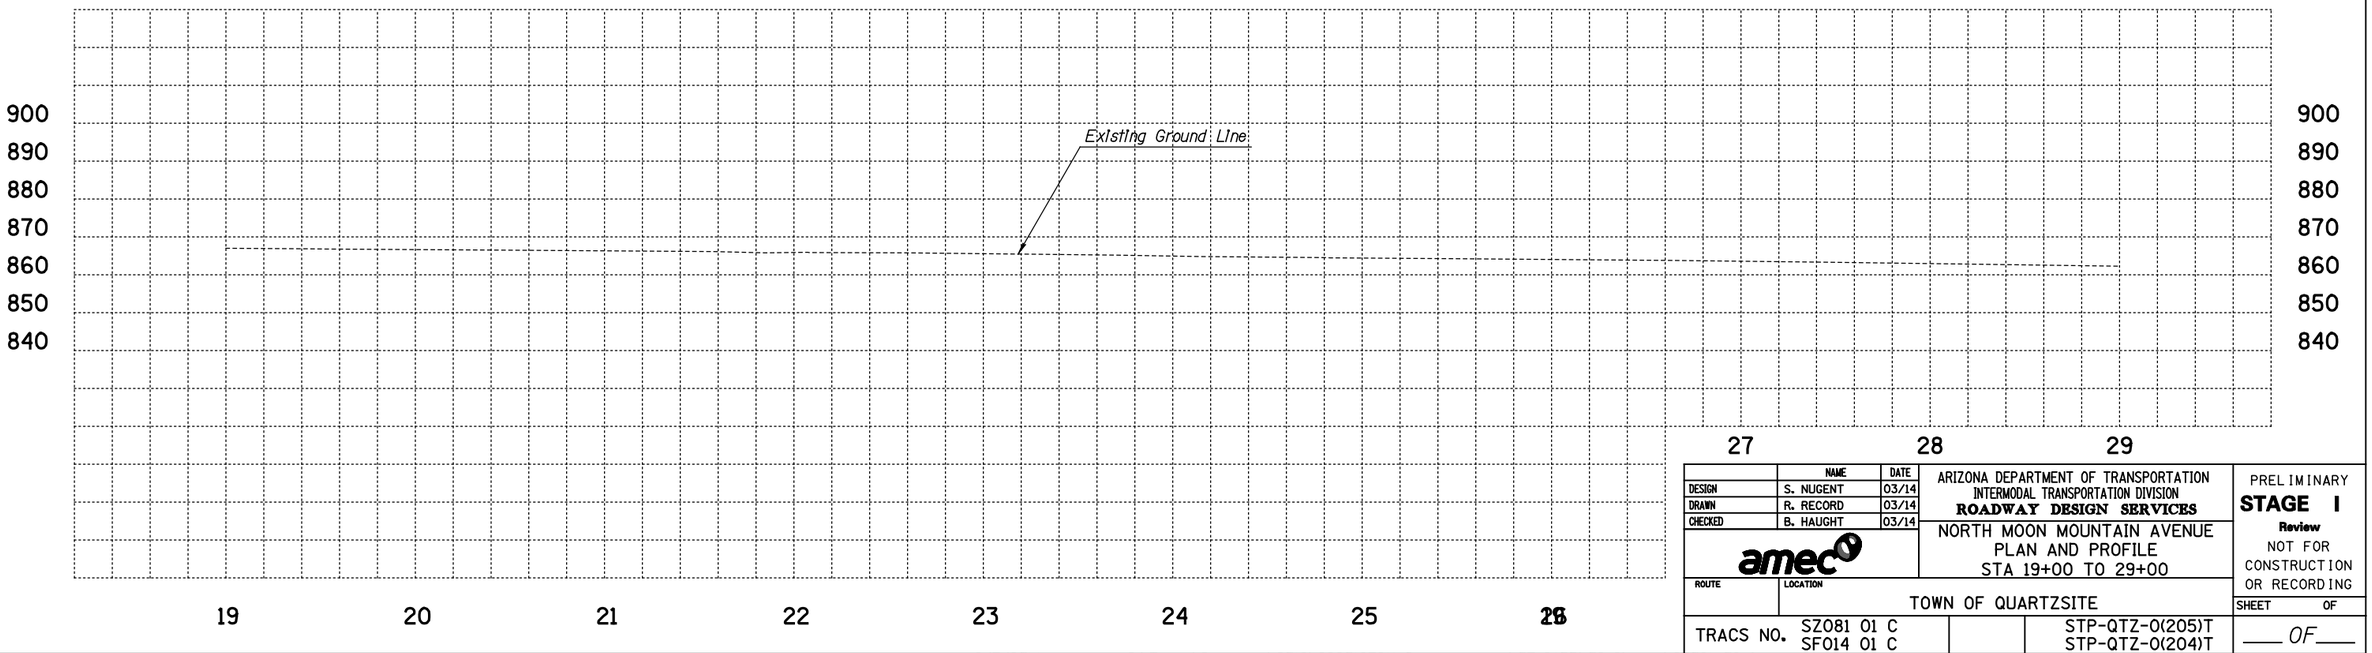

	NAME	DATE
DESIGN	S. NUGENT	03/14
DRAWN	R. RECORD	03/14
CHECKED	B. HAUGHT	03/14

amec

ARIZONA DEPARTMENT OF TRANSPORTATION
INTERMODAL TRANSPORTATION DIVISION
ROADWAY DESIGN SERVICES

NORTH MOON MOUNTAIN AVENUE
PLAN AND PROFILE
STA 19+00 TO 29+00

ROUTE | LOCATION
TOWN OF QUARTZSITE

TRACS NO. SZ081 01 C, SF014 01 C | STP-QTZ-0(205)T, STP-QTZ-0(204)T

PRELIMINARY
STAGE I
Review
NOT FOR CONSTRUCTION OR RECORDING

SHEET OF
___ OF ___

SURVEY NO. | FINISHED PLANS- | REVISIONS- | LOCATION- | DATE-

6/5/2014 G:\Trans\Projects\2013\2220135211-QtzstMoonMtn\05-CADD\09-Sheets\SZ081p02.dgn

F.H.W.A. REGION	STATE	PROJECT NO.	SHEET NO.	TOTAL SHEETS	AS BUILT
9	ARIZ.	STP-QTZ-0(205)T SRS-QTZ-0(204)T	4	8	

0000 LP QTZ

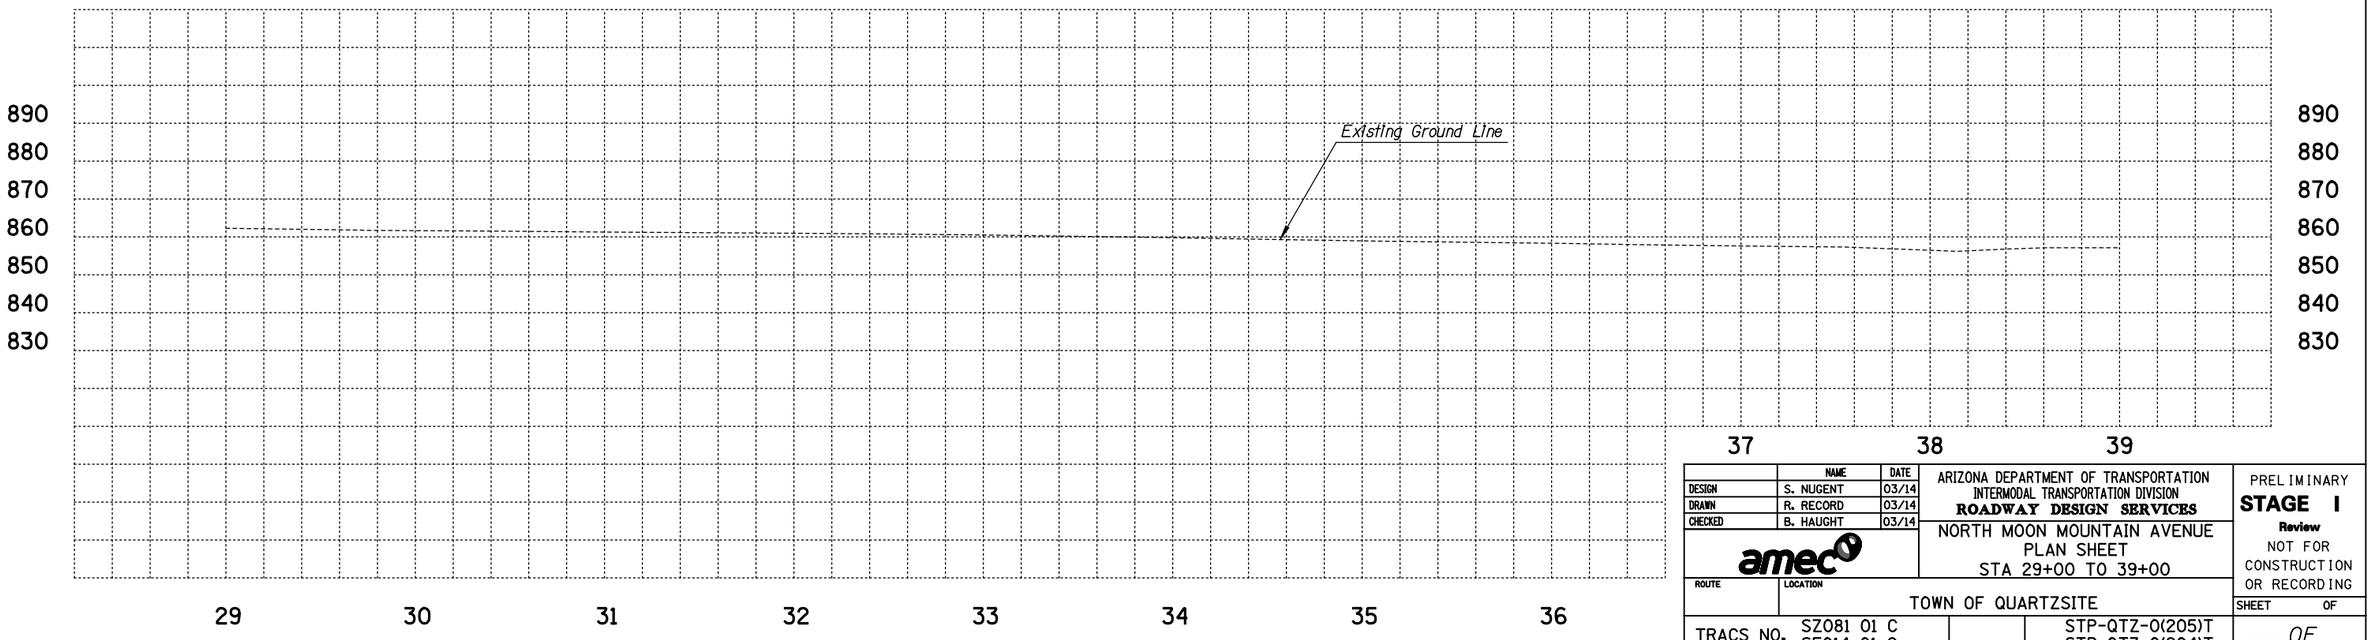

	NAME	DATE
DESIGN	S. NUGENT	03/14
DRAWN	R. RECORD	03/14
CHECKED	B. HAUGHT	03/14

amec

ARIZONA DEPARTMENT OF TRANSPORTATION
INTERMODAL TRANSPORTATION DIVISION
ROADWAY DESIGN SERVICES

NORTH MOON MOUNTAIN AVENUE
PLAN SHEET
STA 29+00 TO 39+00

ROUTE | LOCATION: TOWN OF QUARTZSITE

TRACS NO. SZ081 01 C, SF014 01 C

STP-QTZ-0(205)T
STP-QTZ-0(204)T

PRELIMINARY
STAGE I
Review
NOT FOR CONSTRUCTION OR RECORDING

SHEET ____ OF ____

SURVEY NO. | FINISHED PLANS- | REVISIONS- | LOCATION- | DATE-

6/5/2014 G:\Trans\Projects\2013\2220135211-QtzstMoonMtn\05-CADD\09-Sheets\SZ081p03.dgn

F.H.W.A. REGION	STATE	PROJECT NO.	SHEET NO.	TOTAL SHEETS	AS BUILT
9	ARIZ.	STP-QTZ-0(205)T SRS-QTZ-0(204)T	5	8	
		0000 LP QTZ			

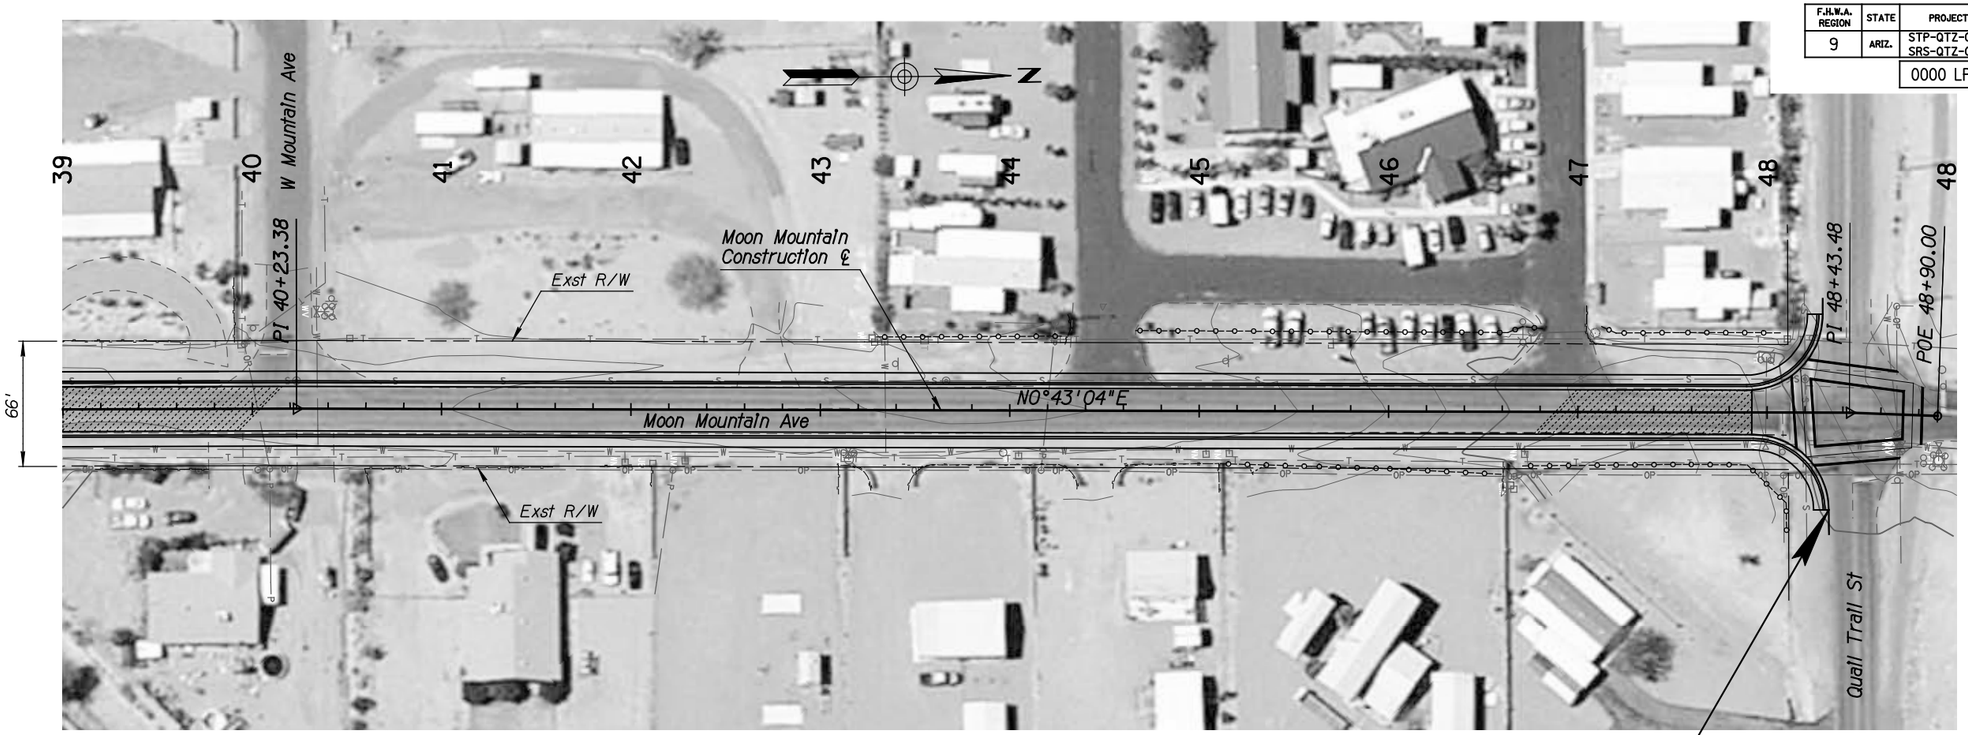

STA 48+32.63
END PROJECT
STP-QTZ-0(205)T
STP-QTZ-0(204)T

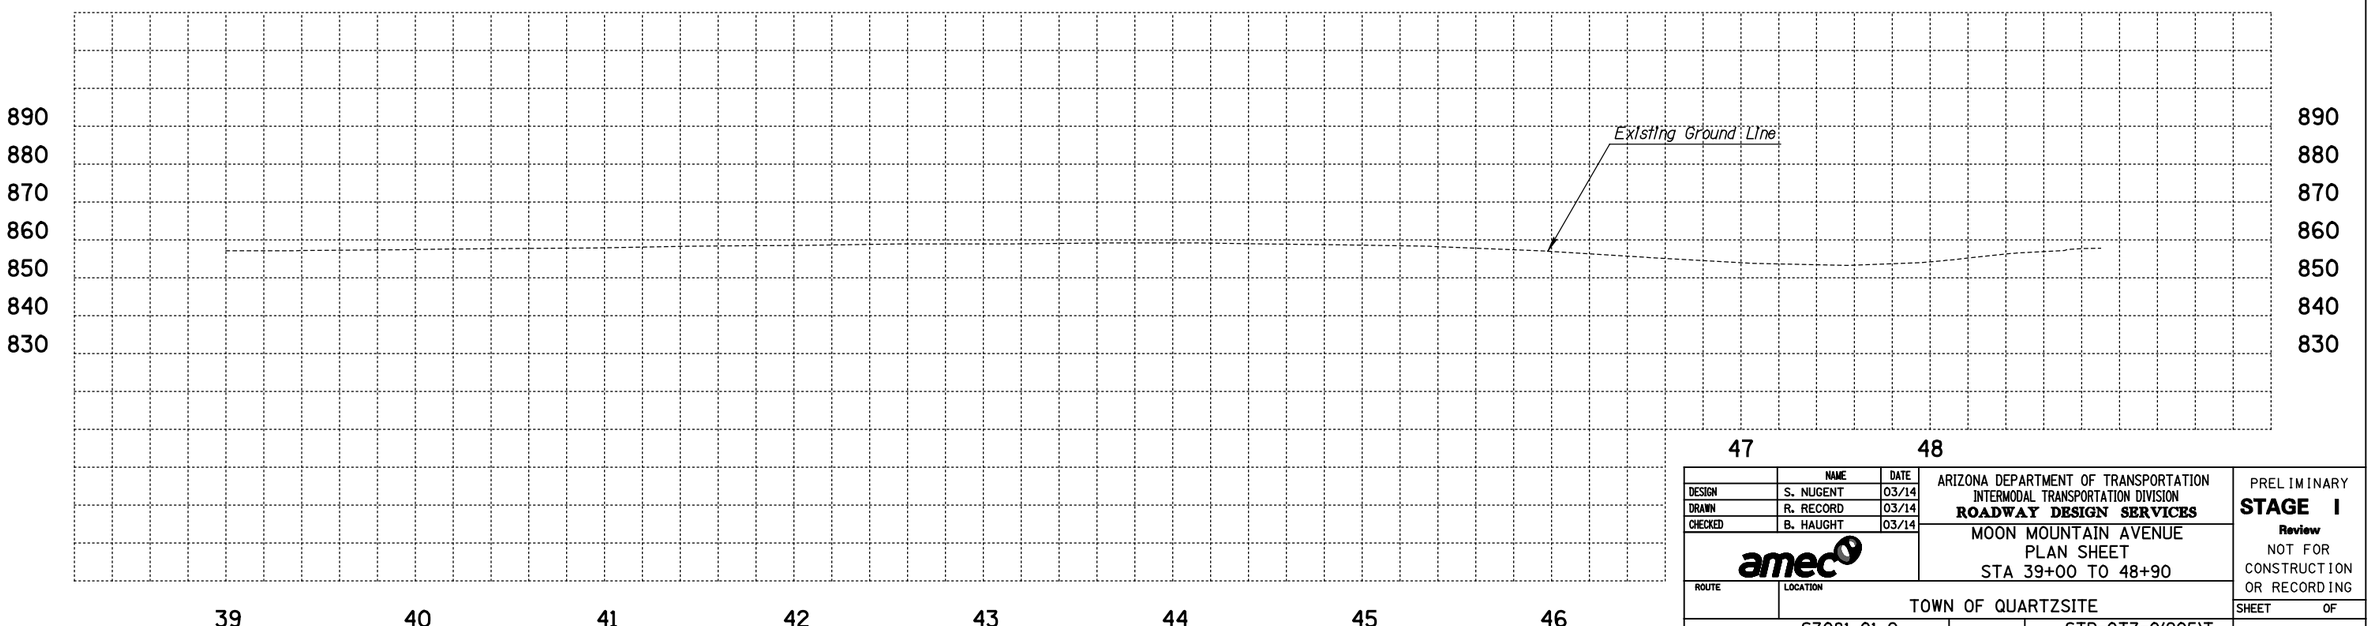

	NAME	DATE
DESIGN	S. NUGENT	03/14
DRAWN	R. RECORD	03/14
CHECKED	B. HAUGHT	03/14

amec

ARIZONA DEPARTMENT OF TRANSPORTATION
INTERMODAL TRANSPORTATION DIVISION
ROADWAY DESIGN SERVICES

MOON MOUNTAIN AVENUE
PLAN SHEET
STA 39+00 TO 48+90

ROUTE | LOCATION: TOWN OF QUARTZSITE

TRACS NO. SZ081 01 C, SF014 01 C | STP-QTZ-0(205)T, STP-QTZ-0(204)T

PRELIMINARY
STAGE I
Review
NOT FOR CONSTRUCTION OR RECORDING

SHEET ___ OF ___

SURVEY NO. | FINISHED PLANS- | REVISIONS- | LOCATION- | DATE-

6/5/2014 G:\Trans\Projects\2013\2220135211-QtzstMoonMtn\05-CADD\09-Sheets\SZ081p04.dgn

F.H.W.A. REGION	STATE	PROJECT NO.	SHEET NO.	TOTAL SHEETS	AS BUILT
9	ARIZ.	SRS-QTZ-0(204)T	6	8	
		0000 LP QTZ			

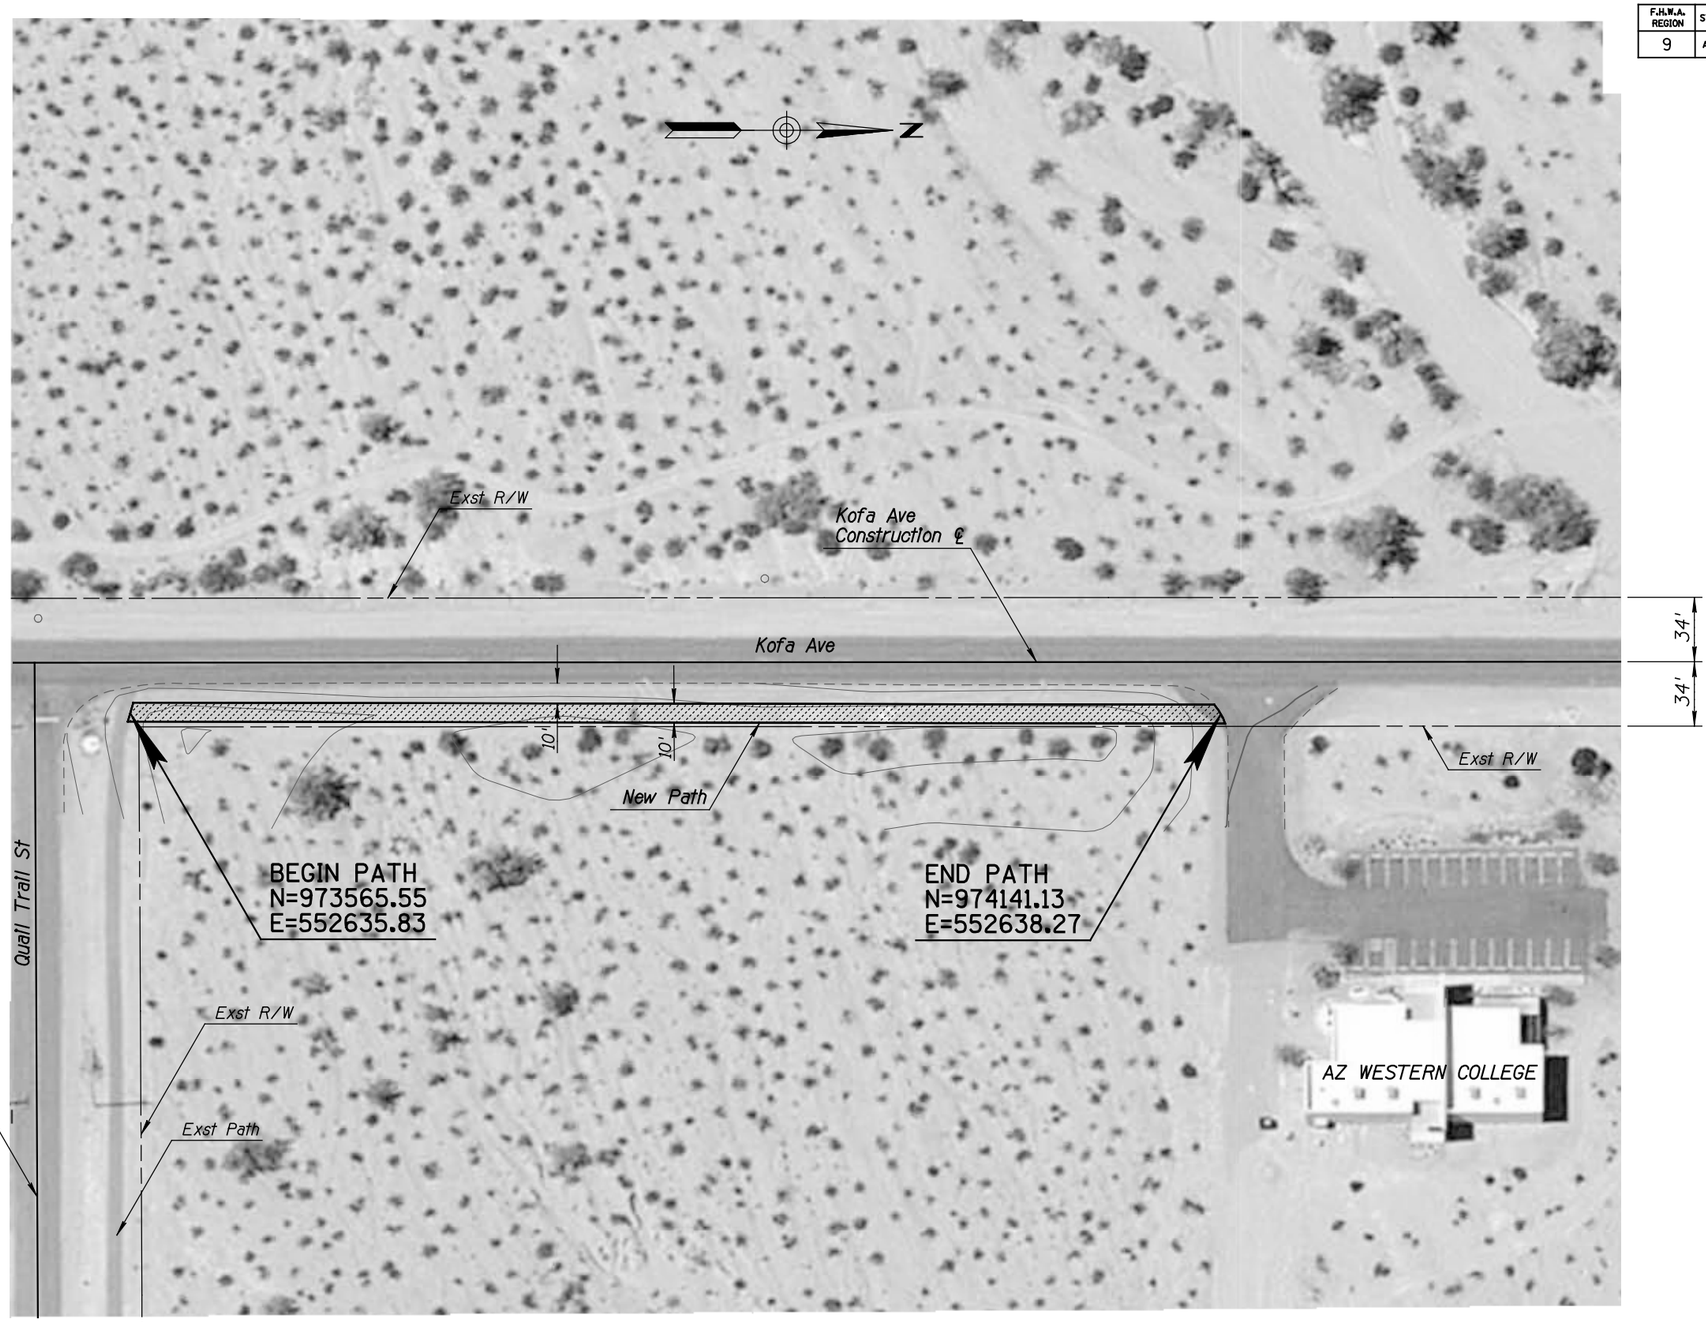

	NAME	DATE
DESIGN	S. NUGENT	03/14
DRAWN	R. RECORD	03/14
CHECKED	B. HAUGHT	03/14

amec

ARIZONA DEPARTMENT OF TRANSPORTATION
INTERMODAL TRANSPORTATION DIVISION
ROADWAY DESIGN SERVICES

KOFA AVE
PEDESTRIAN PLAN

ROUTE | LOCATION: TOWN OF QUARTZSITE

TRACS NO. SF014 01 C | SRS-QTZ-0 (204)T

PRELIMINARY
STAGE I
Review
NOT FOR CONSTRUCTION OR RECORDING

SHEET OF ___ OF ___

SURVEY NO. | FINISHED PLANS- | REVISIONS- | LOCATION- | DATE-

F.H.W.A. REGION	STATE	PROJECT NO.	SHEET NO.	TOTAL SHEETS	AS BUILT
9	ARIZ.	SRS-QTZ-0(204)T	7	8	
		0000 LP QTZ			

DATE- | LOCATION- | REVISIONS- | FINISHED PLANS- | SURVEY NO. | DATE-

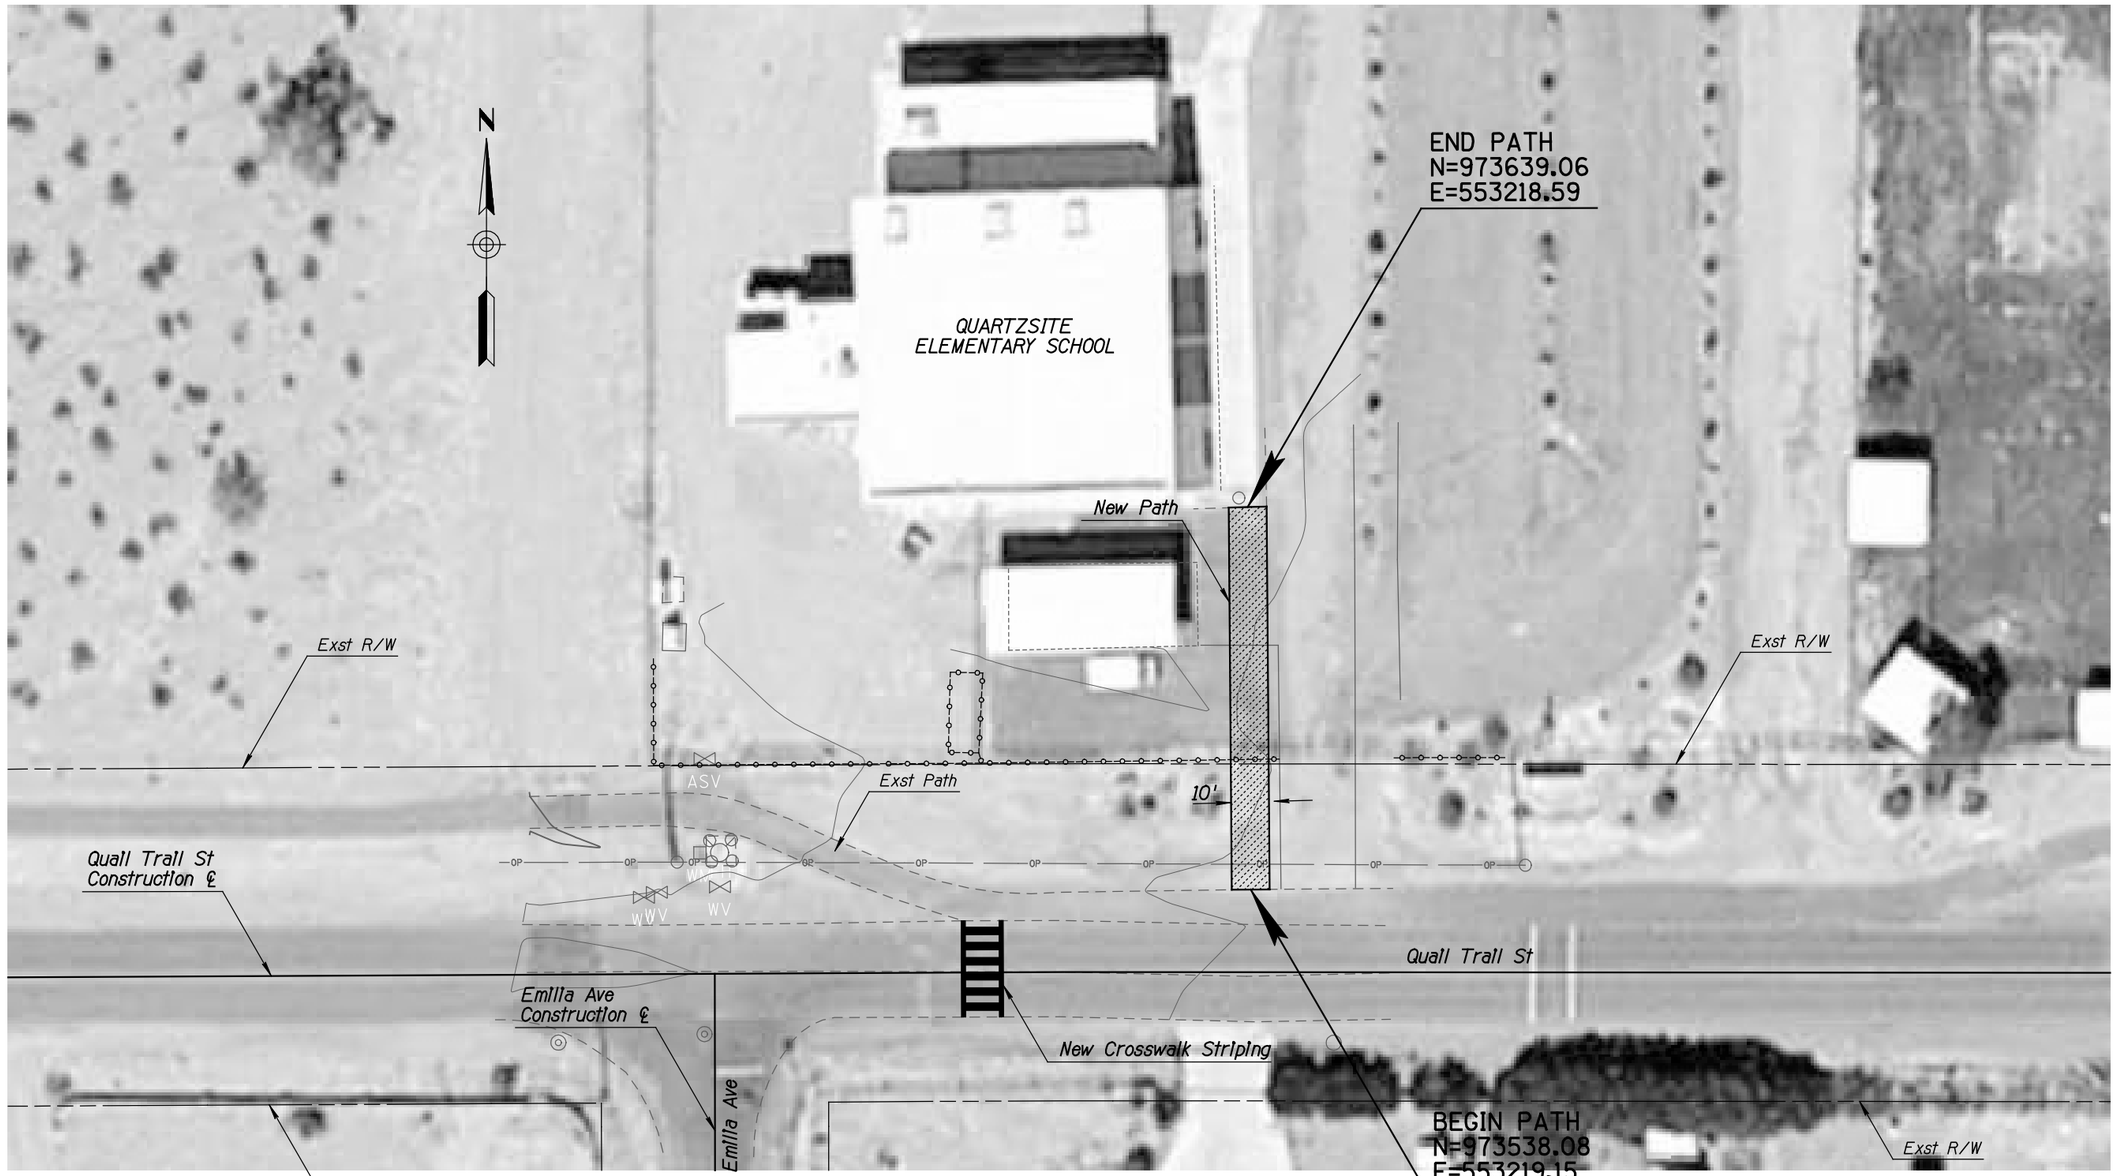

	NAME	DATE
DESIGN	S. NUGENT	03/14
DRAWN	R. RECORD	03/14
CHECKED	B. HAUGHT	03/14

amec

ARIZONA DEPARTMENT OF TRANSPORTATION
INTERMODAL TRANSPORTATION DIVISION
ROADWAY DESIGN SERVICES

QUARTZSITE ELEMENTARY SCHOOL
CROSSWALK PLAN

PRELIMINARY
STAGE I
Review
NOT FOR CONSTRUCTION OR RECORDING

ROUTE	LOCATION	SHEET	OF
	TOWN OF QUARTZSITE		

TRACS NO.		
SF014 01 C		SRS-QTZ-0 (204)T

___ OF ___

6/5/2014 G:\Trans\Projects\2013\2220135211-QtzstMoonMtn\05-CADD\09-Sheets\SZ081p06.dgn

F.H.W.A. REGION	STATE	PROJECT NO.	SHEET NO.	TOTAL SHEETS	AS BUILT
9	ARIZ.	SRS-QTZ-0(204)T	8	8	
		0000 LP QTZ			

SURVEY NO. | FINISHED PLANS- | REVISIONS- | LOCATION- | DATE-

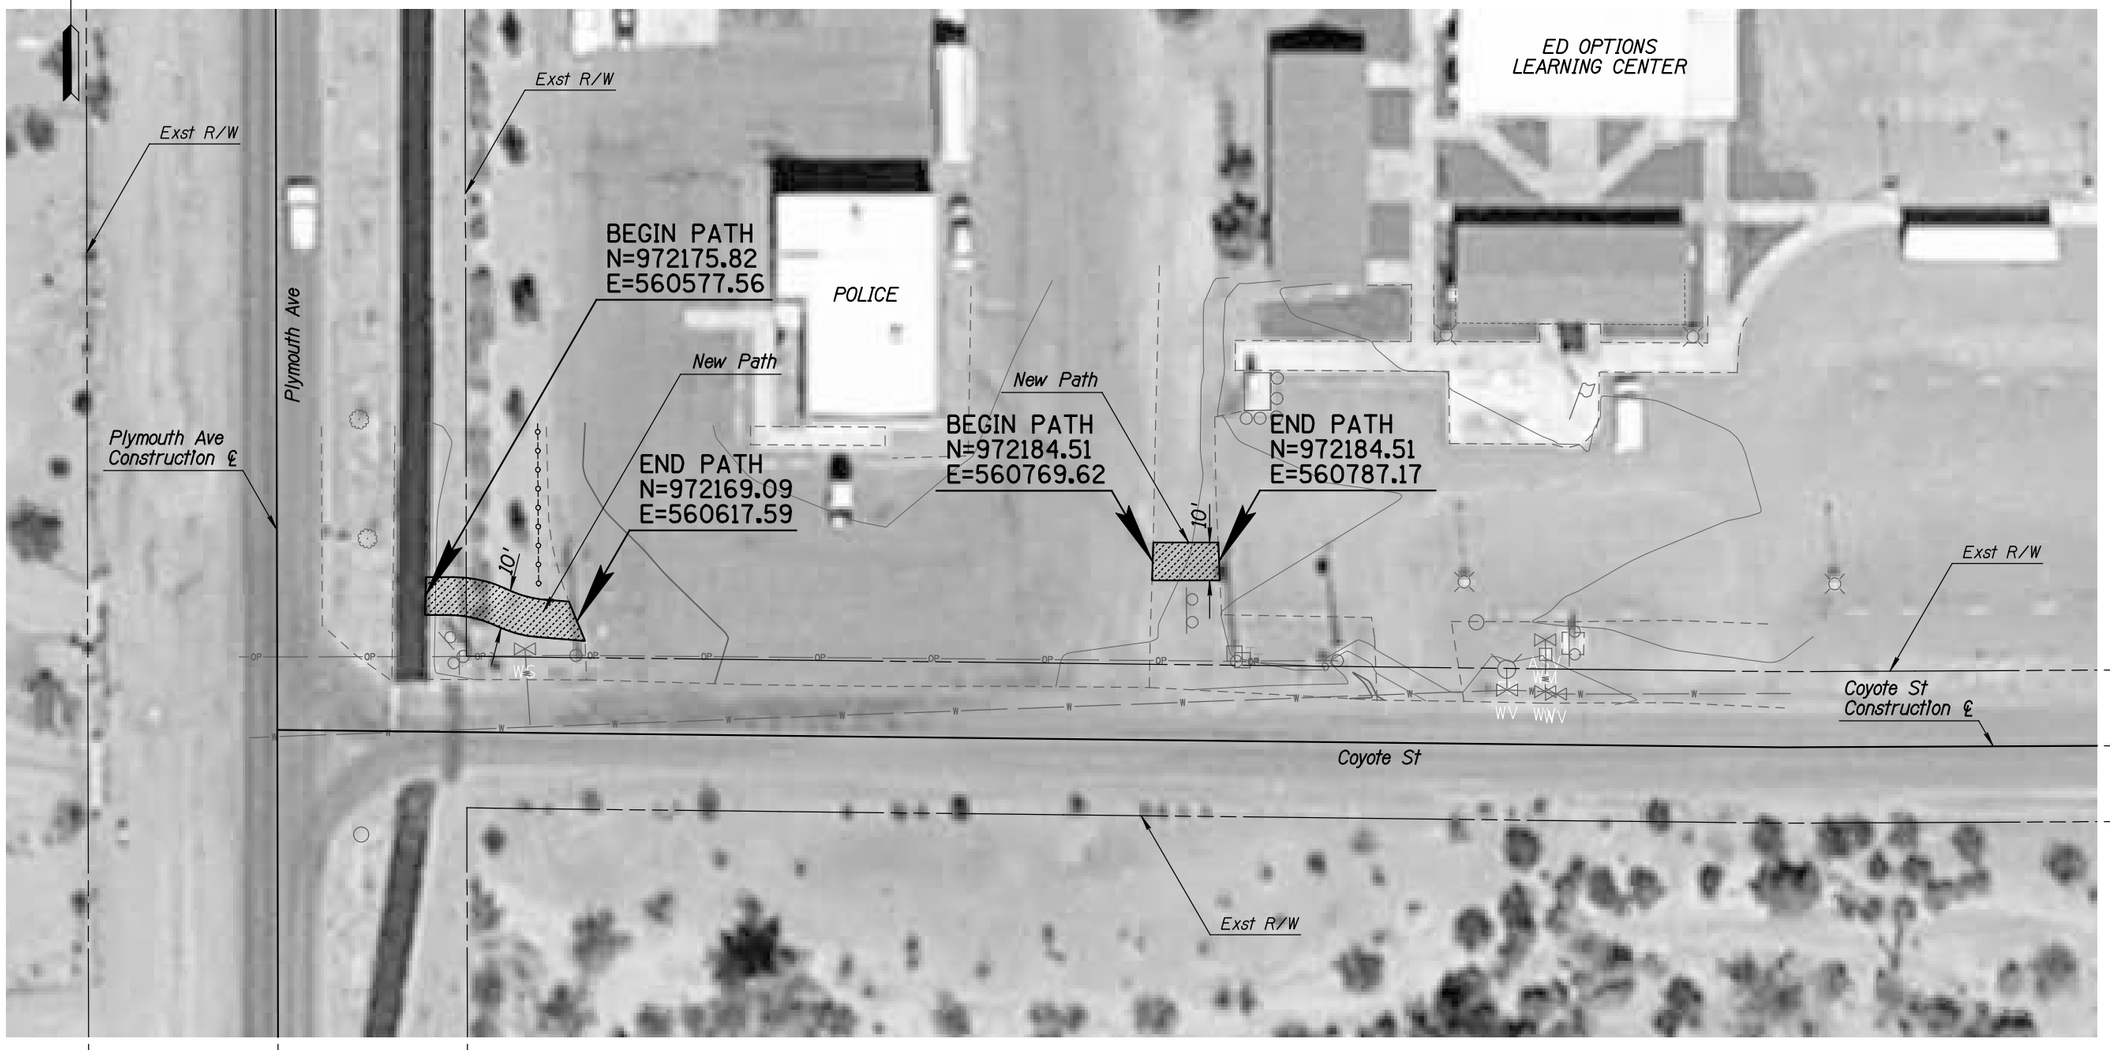

	NAME	DATE
DESIGN	S. NUGENT	03/14
DRAWN	R. RECORD	03/14
CHECKED	B. HAUGHT	03/14

amec

ARIZONA DEPARTMENT OF TRANSPORTATION
INTERMODAL TRANSPORTATION DIVISION
ROADWAY DESIGN SERVICES

ED OPTIONS LEARNING CENTER
SIDEWALK PLANS

ROUTE | LOCATION: TOWN OF QUARTZSITE

TRACS NO. SF014 01 C | | SRS-QTZ-0 (204)T

PRELIMINARY
STAGE I
Review
NOT FOR CONSTRUCTION OR RECORDING

SHEET OF ___ OF ___

6/5/2014 G:\Trans\Projects\2013\2220135211-QtzstMoonMtn\05-CADD\09-Sheets\SZ081p07.dgn